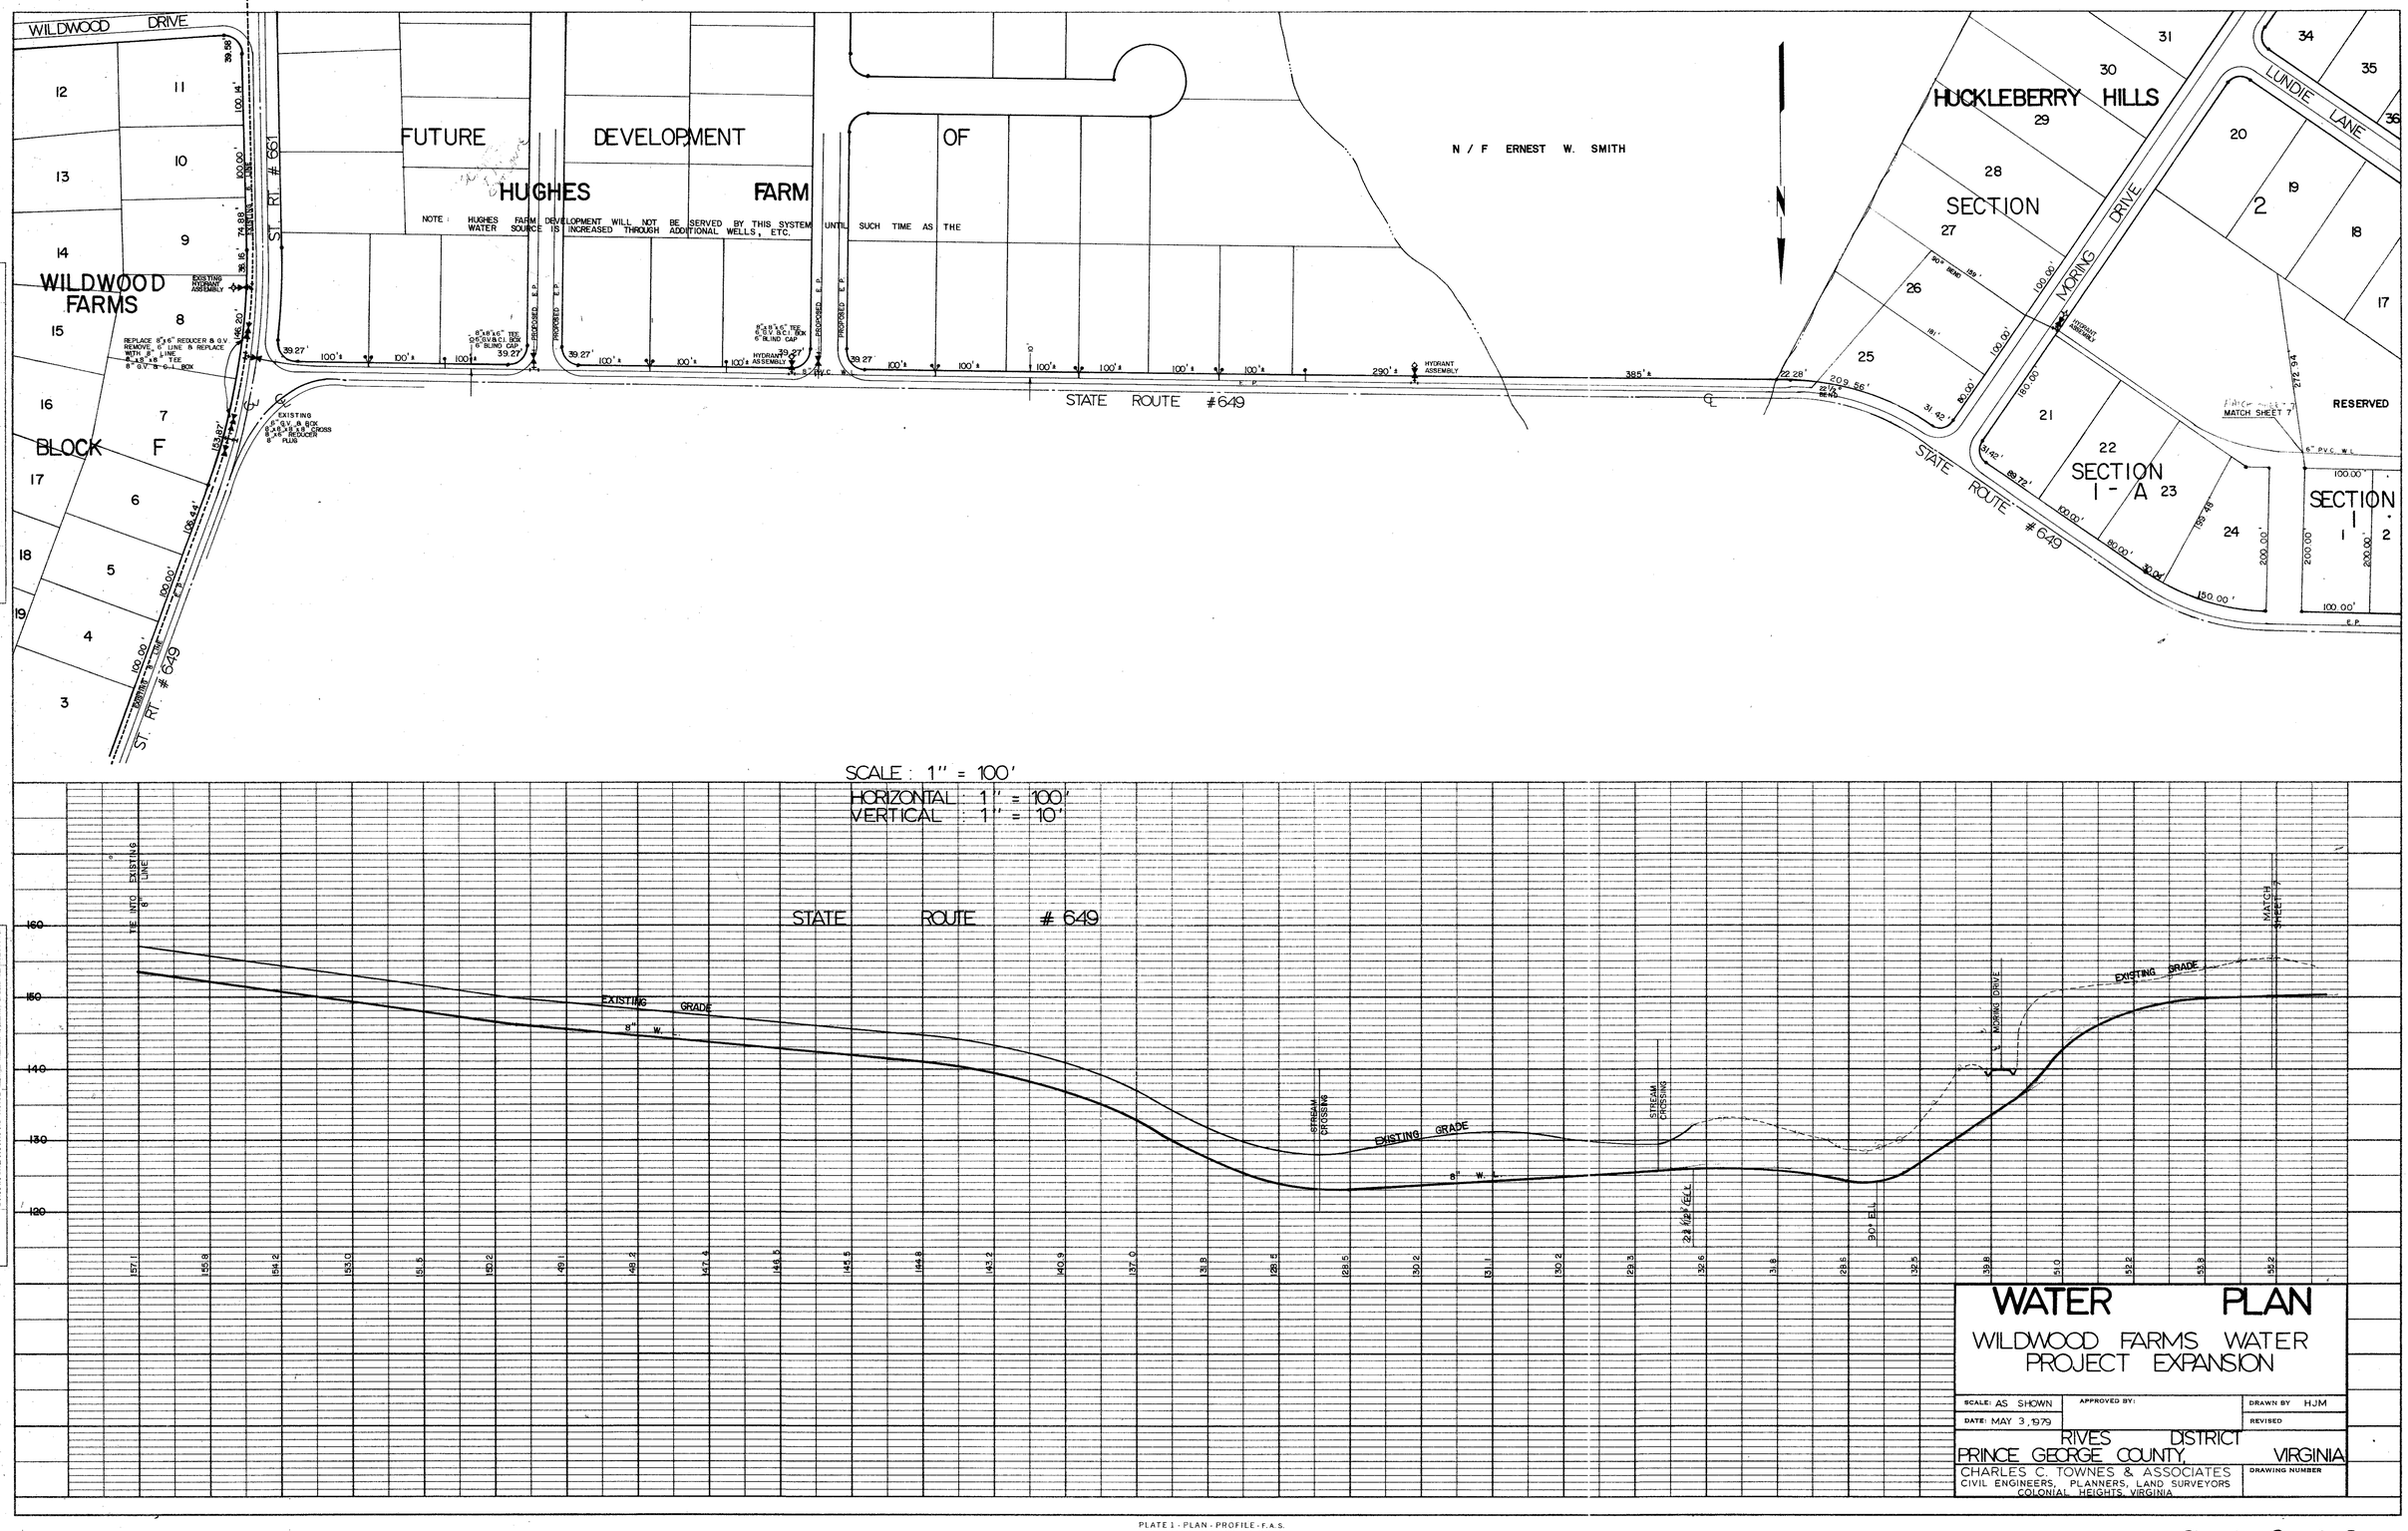

WATER PLAN

WILDWOOD FARMS WATER PROJECT EXPANSION

SCALE: AS SHOWN	APPROVED BY:	DRAWN BY HJM
DATE: MAY 3, 1979		REVISED

RIVES DISTRICT
PRINCE GEORGE COUNTY, VIRGINIA

CHARLES C. TOWNES & ASSOCIATES
CIVIL ENGINEERS, PLANNERS, LAND SURVEYORS
COLONIAL HEIGHTS, VIRGINIA

DRAWING NUMBER

PLATE 1 - PLAN - PROFILE - F.A.S.
CLEARPRINT PAPER CO., S.F. CAL.
NO. 1000H-1