NOTE: EXISTING SECTIONS 1 & 2 OF HUCKLEBERRY HILLS WILL NOT BE SERVED BY THIS SYSTEM UNTIL SUCH TIME AS THE WATER SOURCE IS INCREASED THROUGH AN ADDITIONAL WELL.

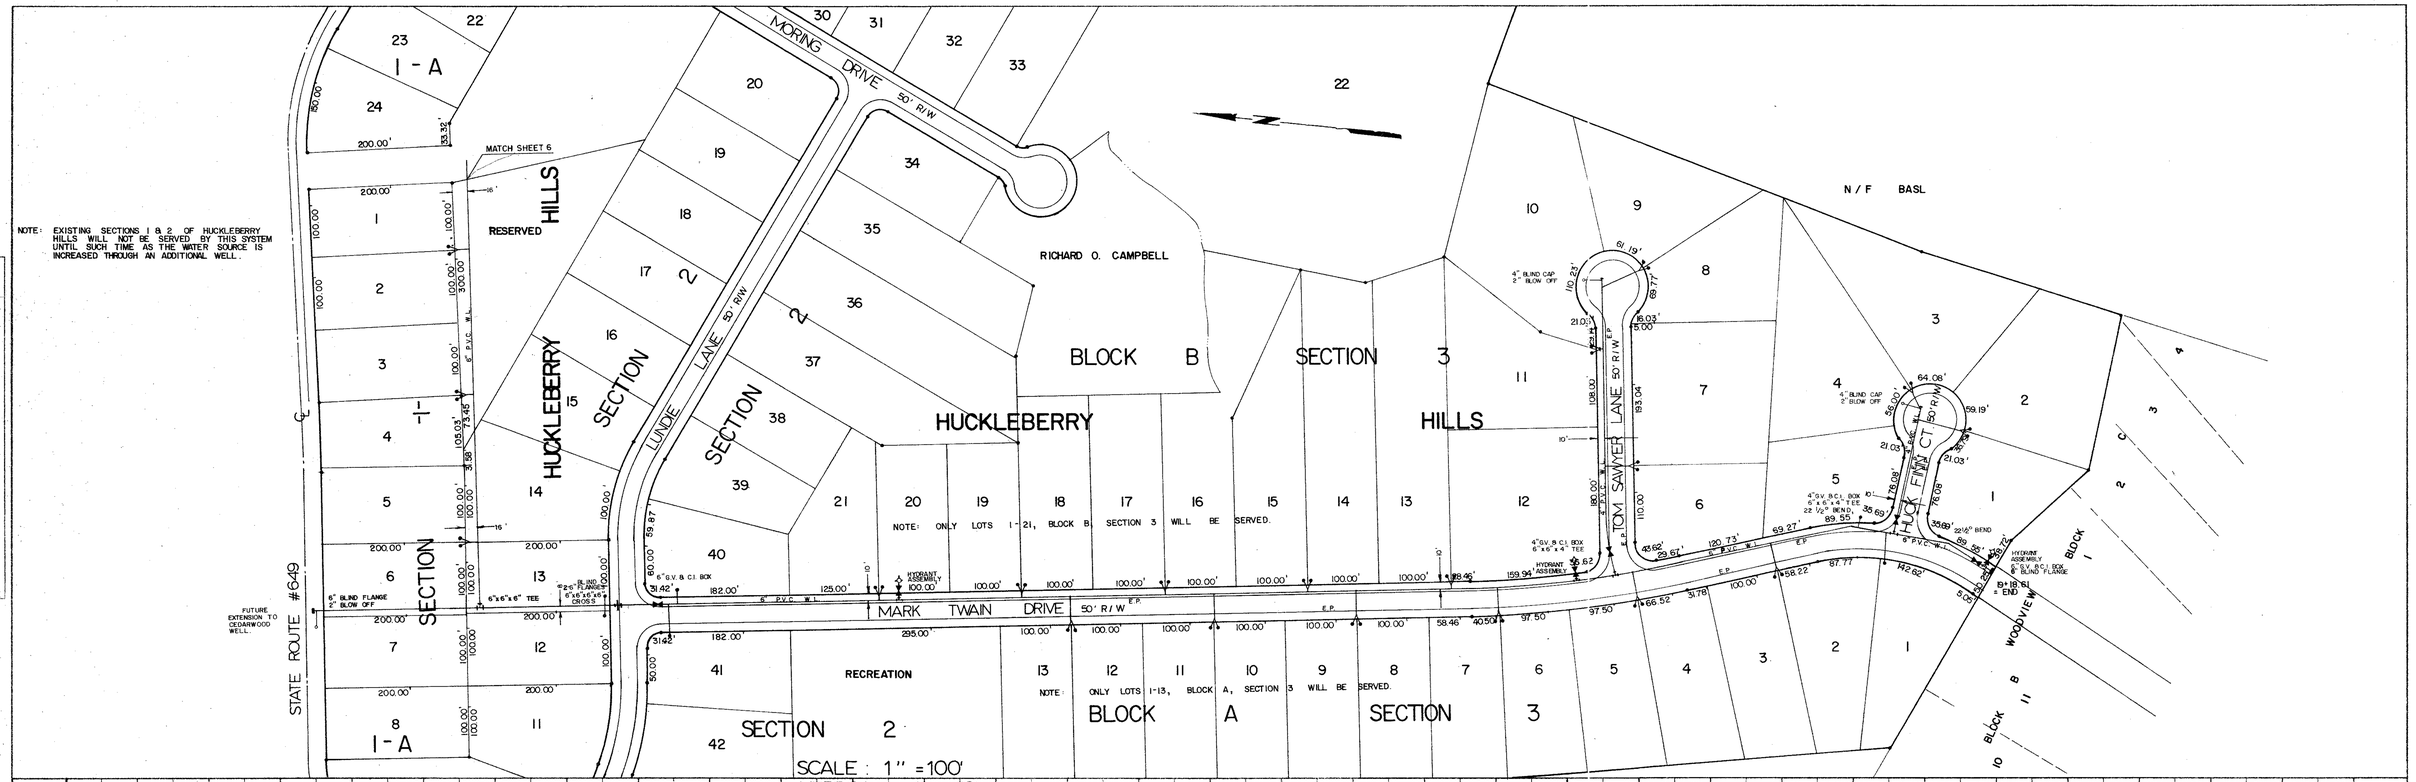

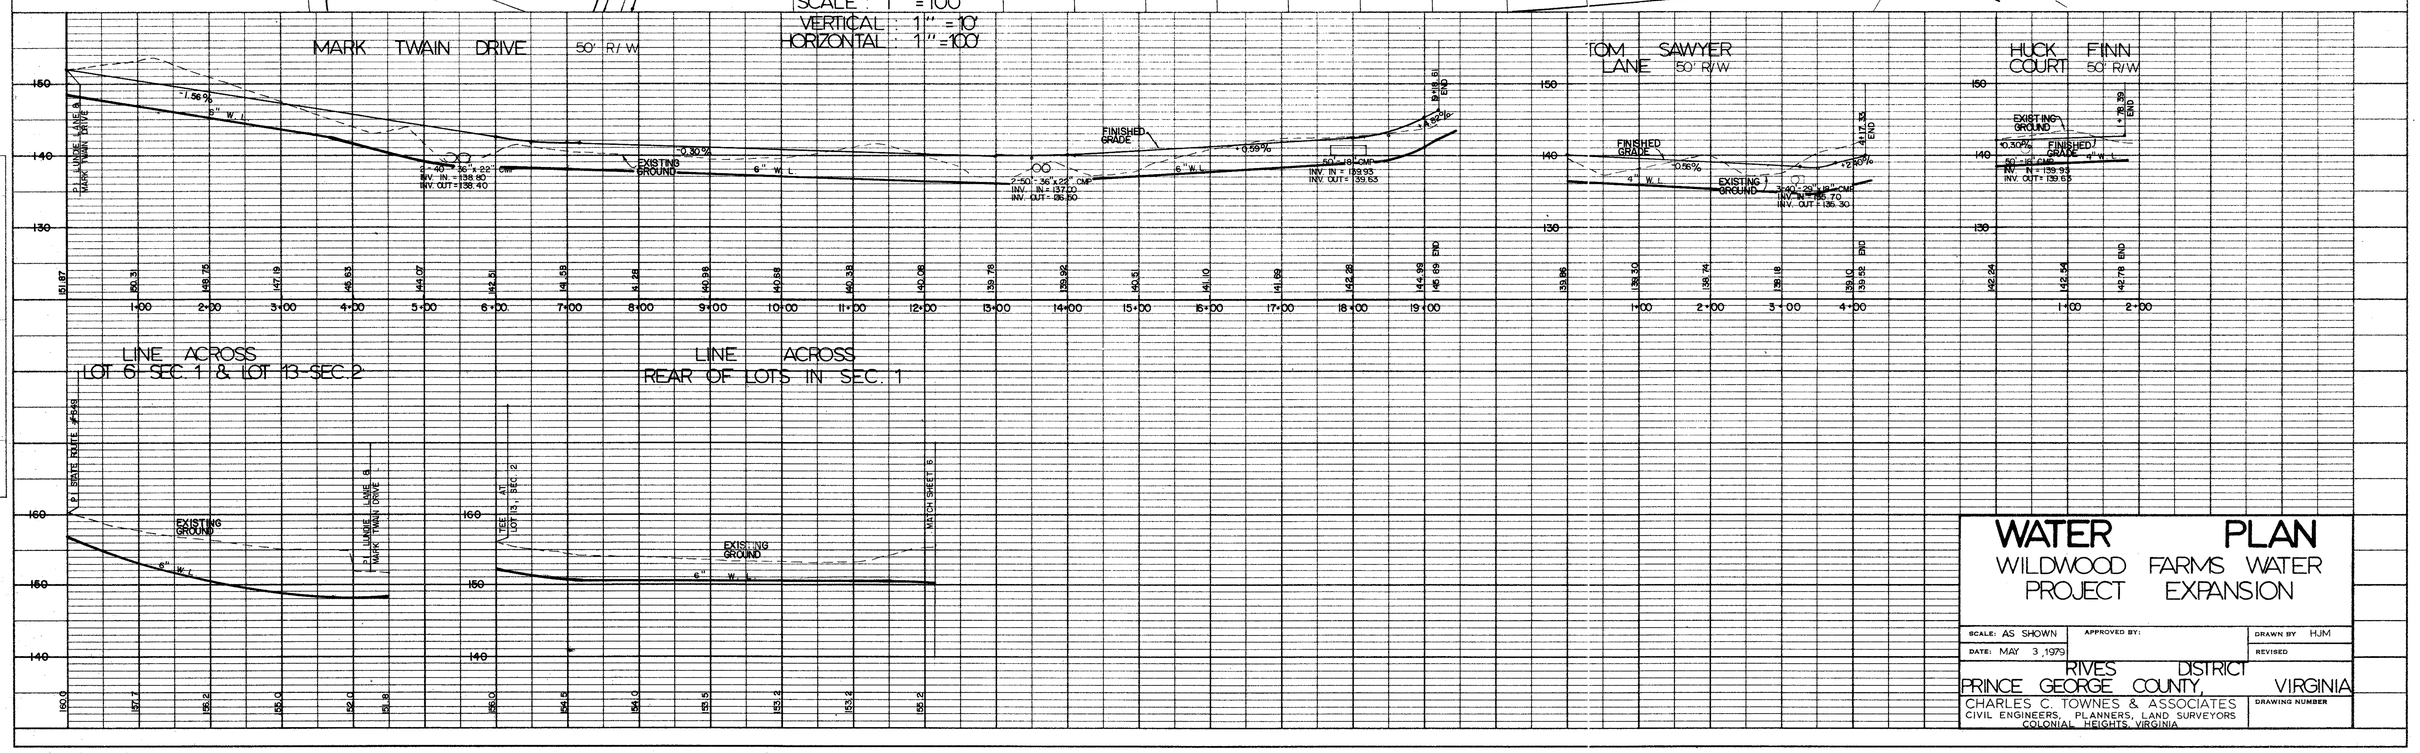

WATER PLAN

WILDWOOD FARMS WATER PROJECT EXPANSION

SCALE: AS SHOWN | APPROVED BY: | DRAWN BY HJM

DATE: MAY 3, 1979 | REVISED

RIVES DISTRICT

PRINCE GEORGE COUNTY, VIRGINIA

CHARLES C. TOWNES & ASSOCIATES
CIVIL ENGINEERS, PLANNERS, LAND SURVEYORS
COLONIAL HEIGHTS, VIRGINIA

DRAWING NUMBER

PLATE 1 - PLAN - PROFILE - F.A.S.
CLEARPRINT PAPER CO., S. F. CAL.
NO. 1000H-1