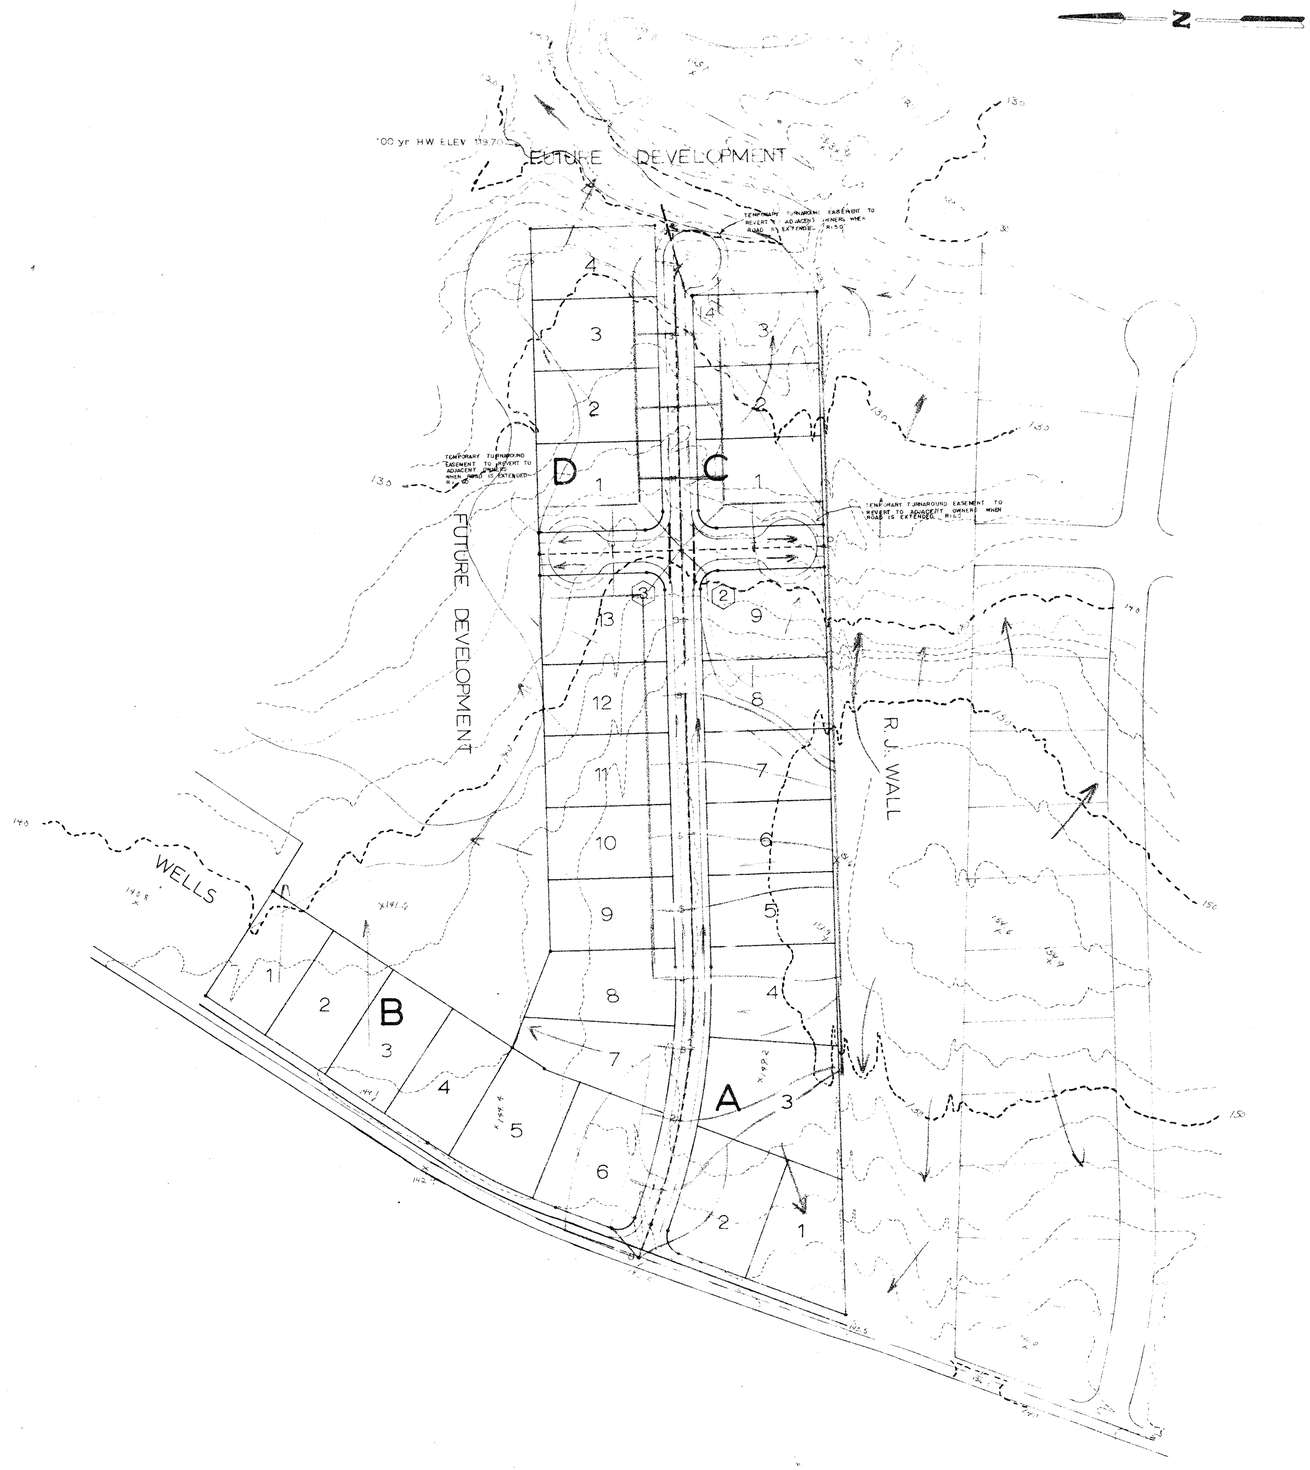

TOPOGRAPHY

TEMPLE ESTATES SUBDIVISION

SCALE 1"=100'	APPROVED BY:	DRAWN BY DRL
DATE 9-3-75		REVISED

RIVES DISTRICT
PRINCE GEORGE COUNTY, VIRGINIA

CHARLES C. TOWNES & ASSOCIATES
CIVIL ENGINEERS PLANNERS LAND SURVEYORS
COLONIAL HEIGHTS VIRGINIA

DRAWING NUMBER 3 of 10

24X36 PRINTED ON NO. 1000H CLEARPRINT